


CLIENT: BRUHAT BANGALORE MAHANAGARA PALIKE					Improvements to Solid Waste Management in Ward No.07


Asst. Executive Engineer
Project Division

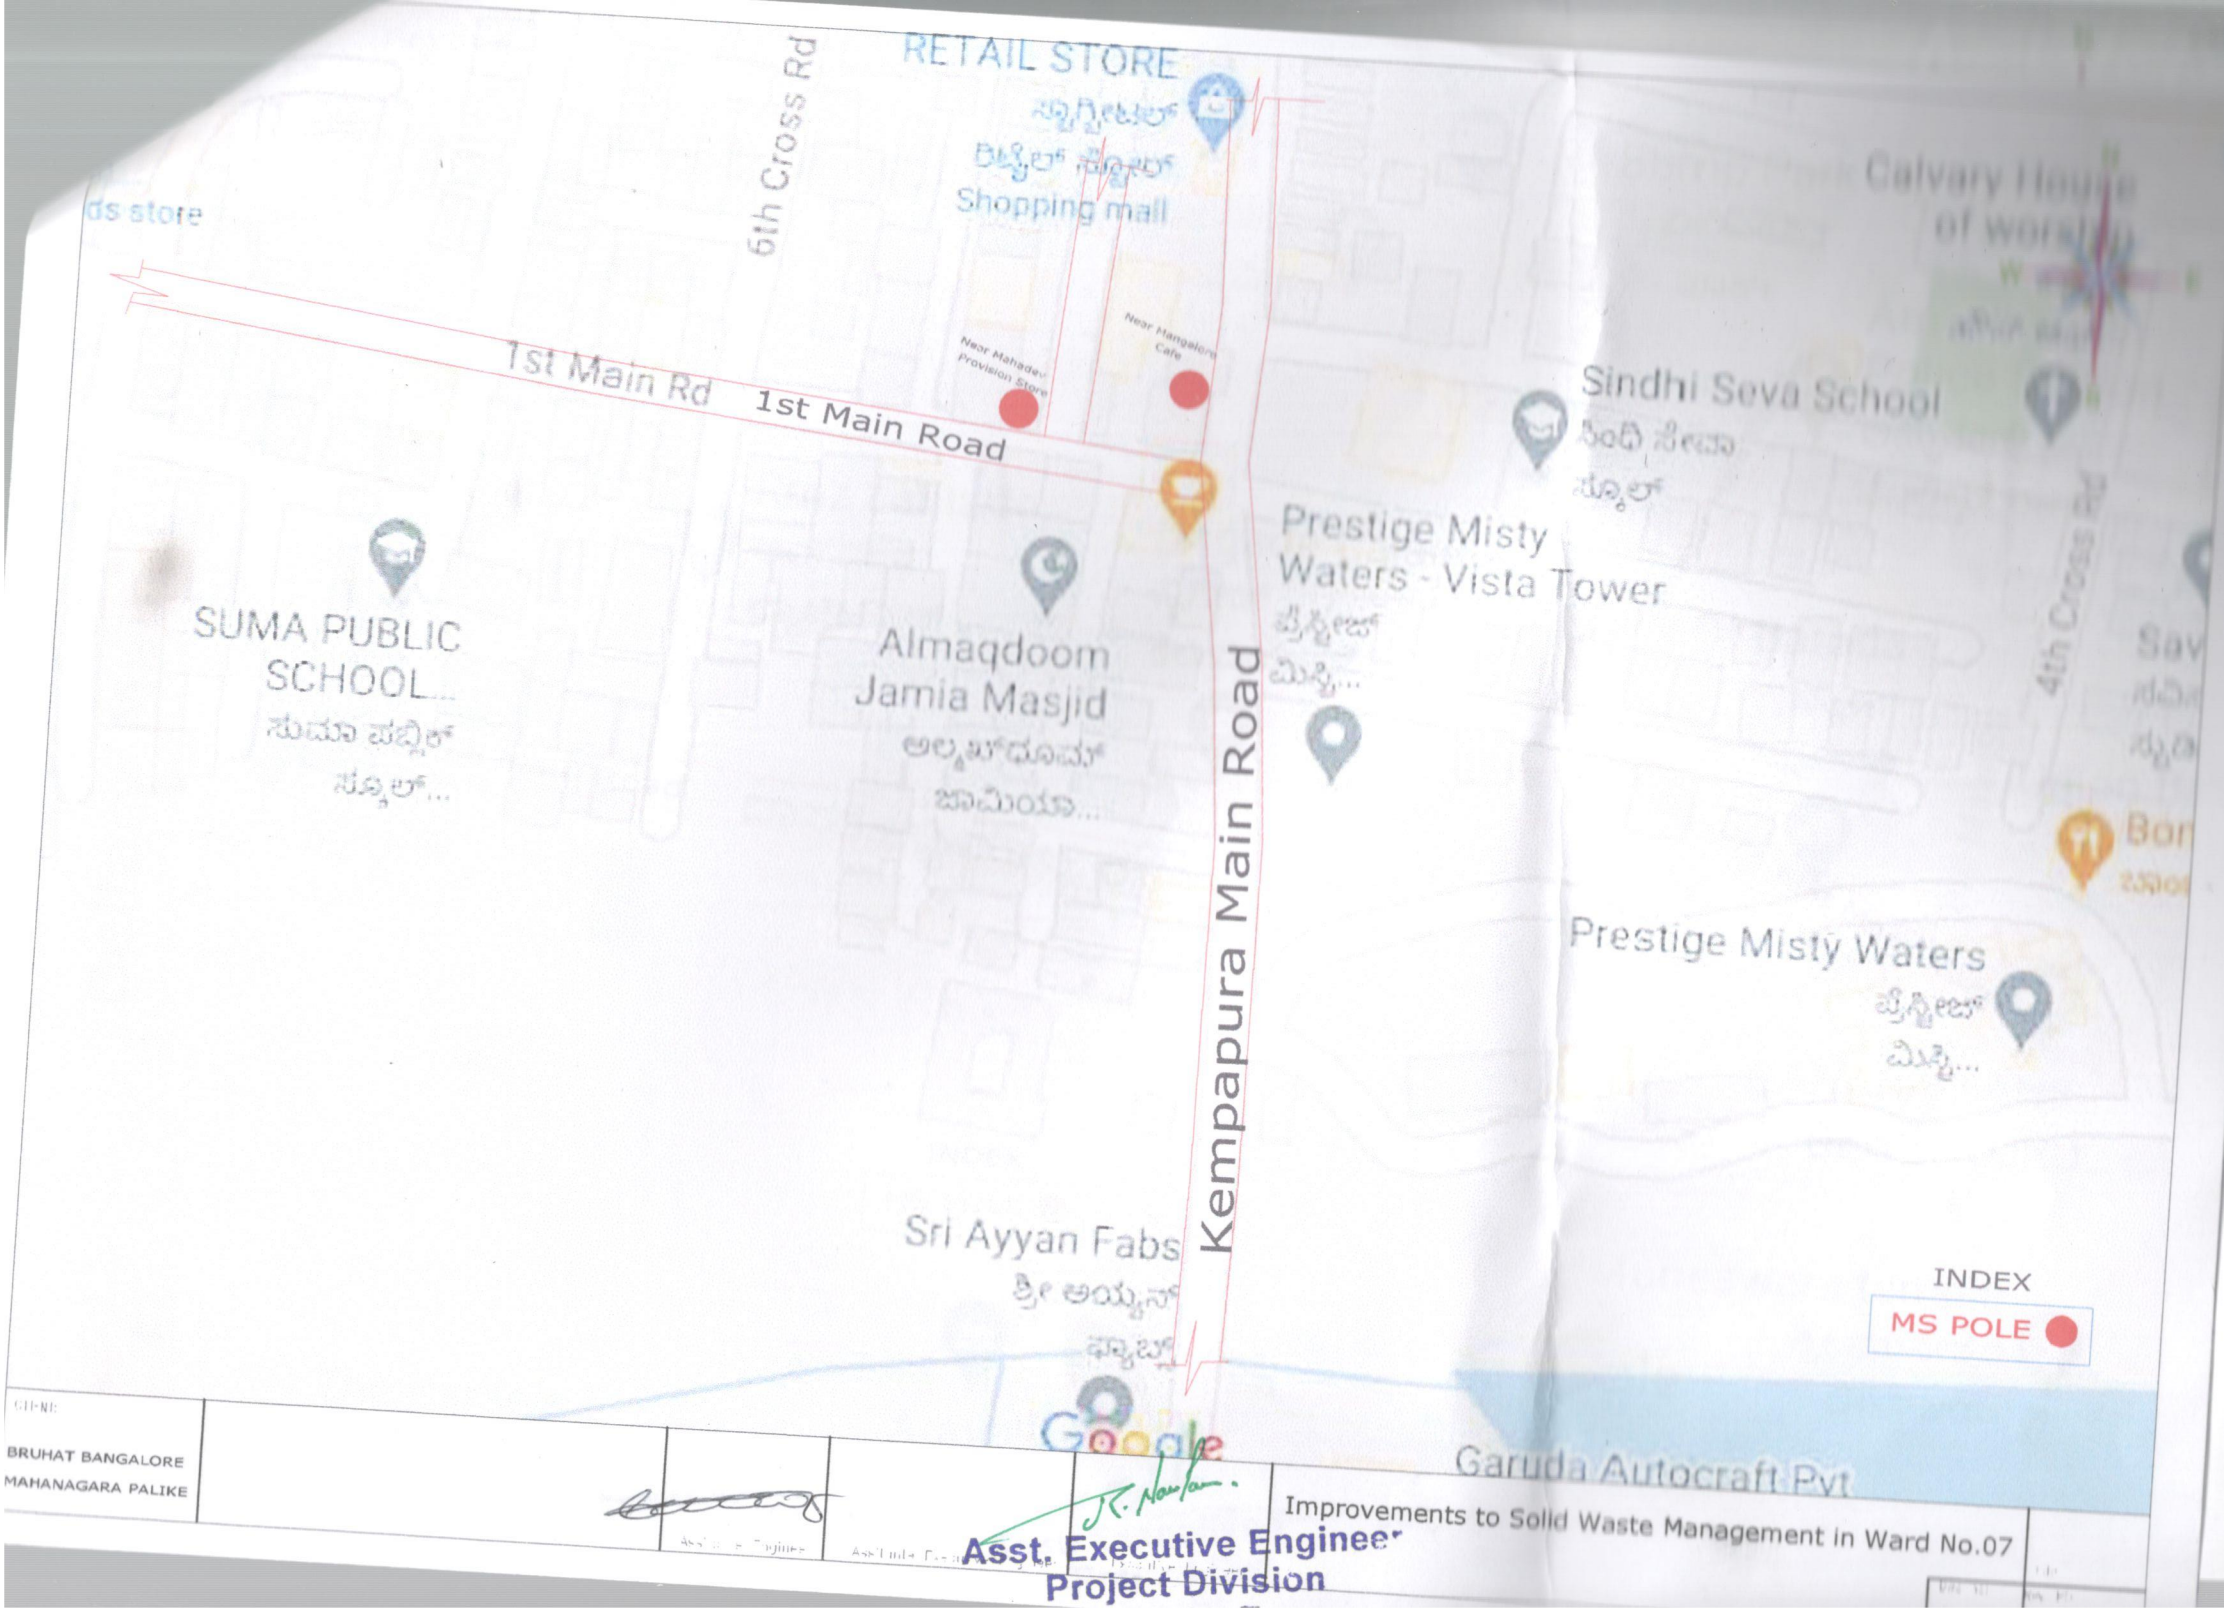

CLIENT:
BRUHAT BANGALORE MAHANAGARA PALIKE

Improvements to Solid Waste Management in Ward No.07

Asst. Executive Engineer
Project Division

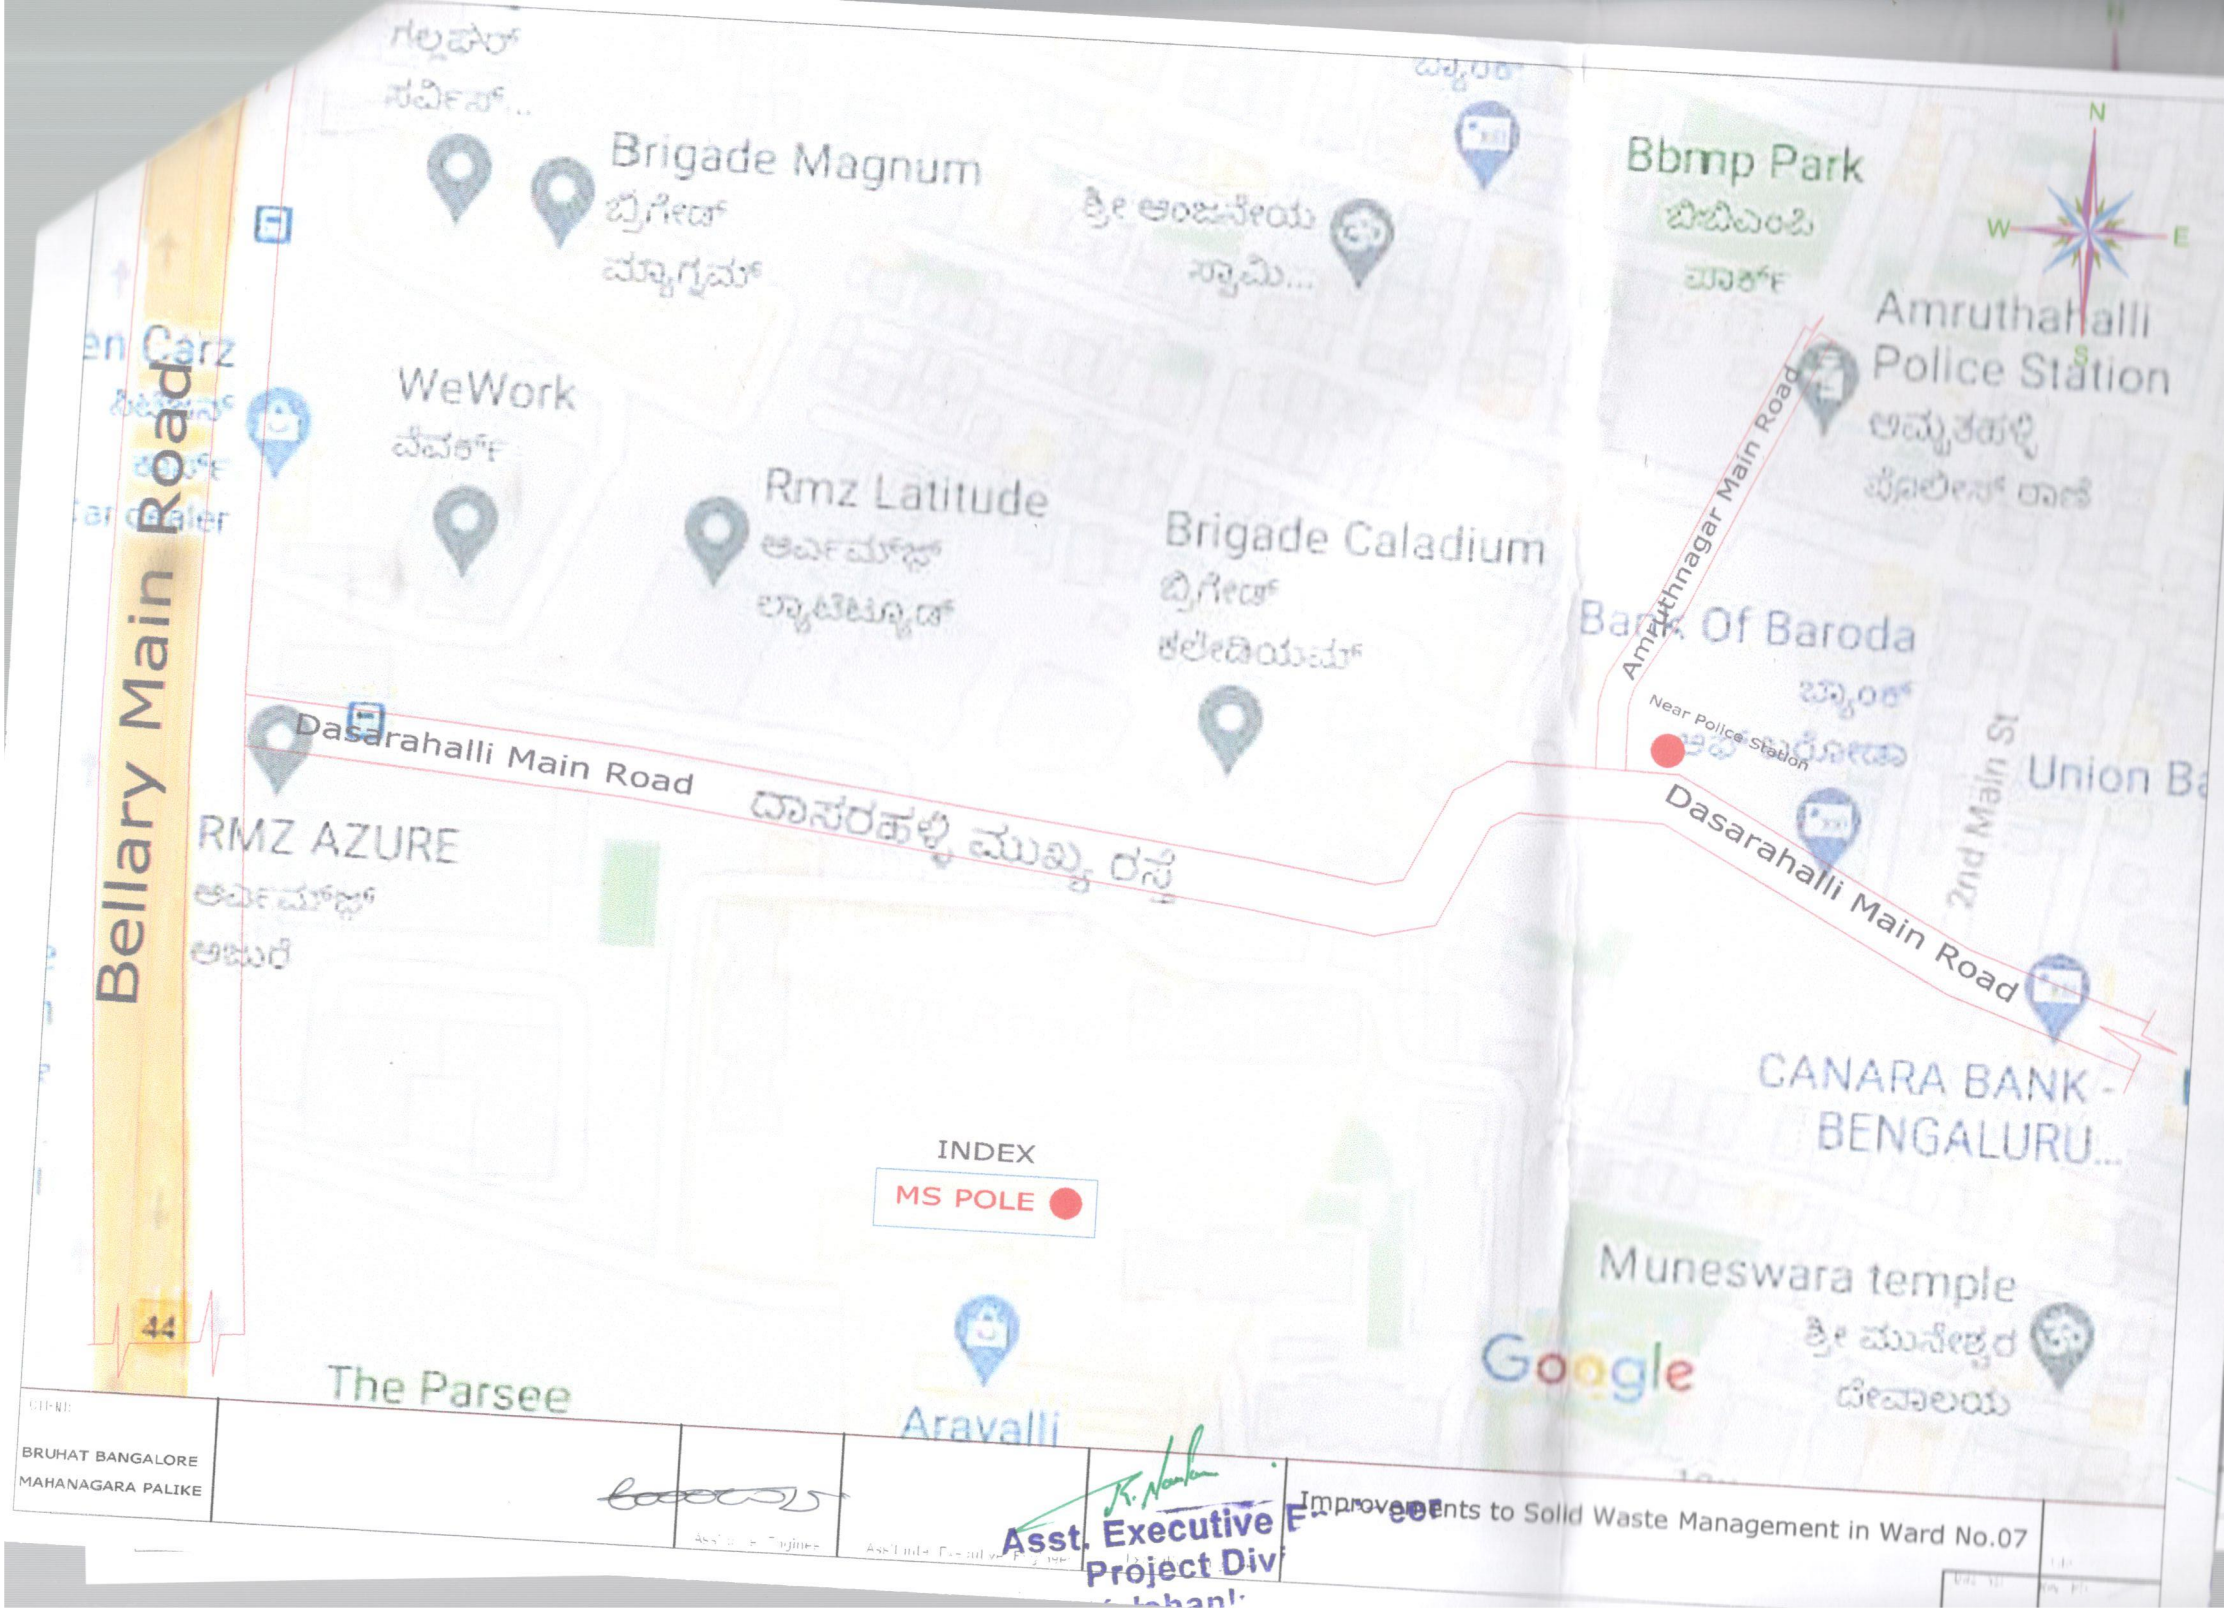

BRUHAT BANGALORE MAHANAGARA PALIKE

Asst. Executive Engineer

Asst. Executive Engineer

Asst. Executive E...
Project Div...

Improvements to Solid Waste Management in Ward No.07